


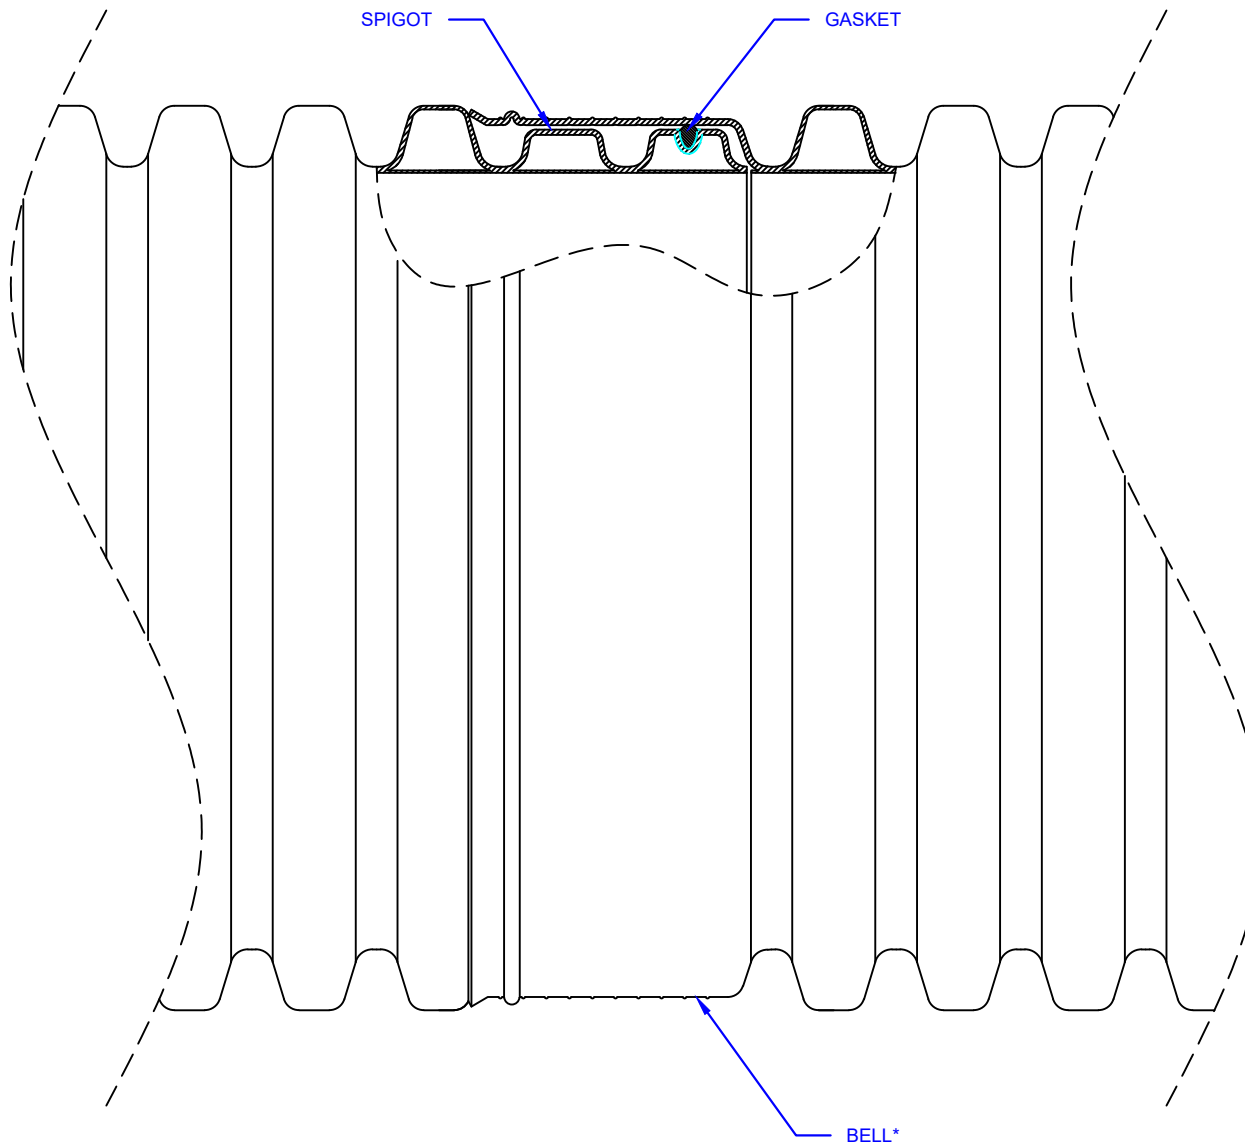

*REDUCED HEIGHT BELL IS DESIGNED FOR REDUCED HEIGHT SPIGOT ONLY; MAY NOT BE USED FOR FIELD-CUT OR PLAIN-END PIPE. ALLOWS FOR INSTALLATION WITHOUT EXCAVATION BELL HOLES.

NOTE:

1. THIS DRAWING IS FOR ILLUSTRATION PURPOSES ONLY AND IS SUBJECT TO CHANGE WITHOUT NOTICE. ACTUAL JOINT APPEARANCE MAY DIFFER.

THIS DETAIL DEPICTS RECOMMENDED INSTALLATION PRACTICES AND IS NOT INTENDED TO SUPERSEDE ANY NATIONAL, STATE OR LOCAL SPECIFICATIONS. PRINSCO BEARS NO RESPONSIBILITY FOR ANY ALTERATIONS, REVISION AND/OR DEVIATION FROM THIS STANDARD DETAIL. PRINSCO HAS NOT PERFORMED ANY ENGINEERING OR DESIGN SERVICE FOR THIS PROJECT. THE DESIGN ENGINEER SHALL REVIEW THESE DETAILS PRIOR TO CONSTRUCTION TO VERIFY SUITABILITY. © PRINSCO, INC.



1717 16TH ST. NE
WILLMAR, MN 56201
www.prinsco.com

TITLE: HDPE/PP PIPE - TYPICAL BELL AND SPIGOT JOINT

DRAWN BY: BJE	DATE: 19-Aug-26	DRAWING NUMBER:
SCALE: NTS	SHEET: 1 OF 1	D-1-108