


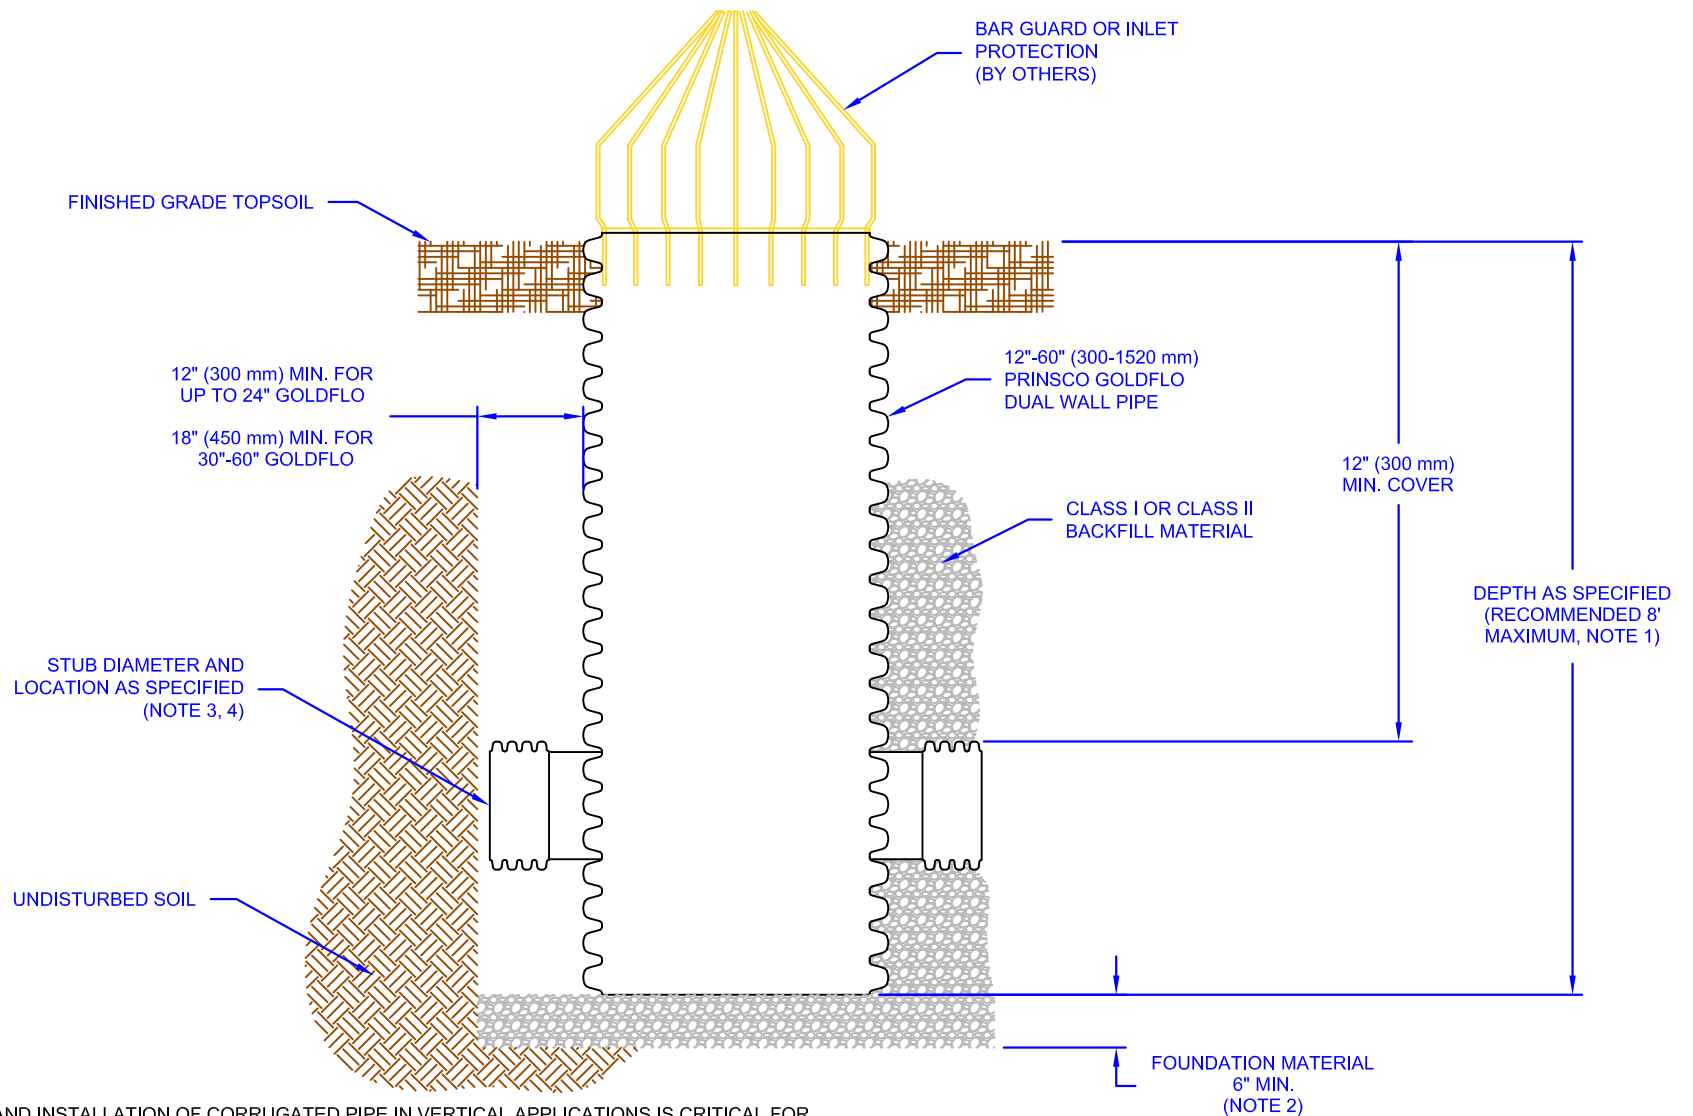

NOTES:

1. PROPER BACKFILL AND INSTALLATION OF CORRUGATED PIPE IN VERTICAL APPLICATIONS IS CRITICAL FOR LONG-TERM PERFORMANCE. IF BACKFILL IS NOT PROPERLY PLACED OR COMPACTED, SOIL CONSOLIDATION MAY CAUSE THE BASIN TO SHRINK IN HEIGHT AND CAUSE DAMAGE OR DISTRESS. THE TALLER THE RISER, THE GREATER THE RISK OF DAMAGE. CONTACT YOUR PRINSCO REPRESENTATIVE FOR BURIAL DEPTHS GREATER THAN 8'.
2. DEPENDING ON SOIL CONDITIONS, SUITABLE FOUNDATIONS CAN BE CLASS I OR CLASS II BACKFILL, OR A CONCRETE BASE.
3. COMPACT BACKFILL BENEATH STUBS TO ENSURE PROPER SUPPORT AND PREVENT DIFFERENTIAL SETTLING.
4. STUBS CAN COME FABRICATED ON THE BASIN OR CAN BE INSTALLED IN-FIELD WITH A CORED HOLE AND EZ-TEE ASSEMBLY.

THIS DETAIL DEPICTS RECOMMENDED INSTALLATION PRACTICES AND IS NOT INTENDED TO SUPERSEDE ANY NATIONAL, STATE OR LOCAL SPECIFICATIONS. PRINSCO BEARS NO RESPONSIBILITY FOR ANY ALTERATIONS, REVISION AND/OR DEVIATION FROM THIS STANDARD DETAIL. PRINSCO HAS NOT PERFORMED ANY ENGINEERING OR DESIGN SERVICE FOR THIS PROJECT. THE DESIGN ENGINEER SHALL REVIEW THESE DETAILS PRIOR TO CONSTRUCTION TO VERIFY SUITABILITY. © PRINSCO, INC.



1717 16TH ST. NE
WILLMAR, MN 56201
www.prinsco.com

TITLE: HDPE PIPE - AGRICULTURAL CATCH BASIN INSTALLATION			
DRAWN BY:	EJW	DATE:	04-Aug-26
SCALE:	NTS	SHEET:	1 OF 1
		DRAWING NUMBER: D-1-114	